CURVE TABLE					
Id	Radius	Arc Length	Tangent	Chord	Ch Bear
C1	60.00'	82.90'	49.60'	76.46'	N 85° 20' 16" E
C2	60.00'	94.29'	60.04'	84.88'	S 10° 03' 47" E

LINE TABLE		
Id	Bearing	Distance
L3	S 49° 31' 43" E	21.01'
L4	S 49° 31' 43" E	37.80'
L5	N 02° 10' 34" W	33.00'
L6	S 02° 26' 30" E	40.91'
L7	S 02° 26' 30" E	40.91'

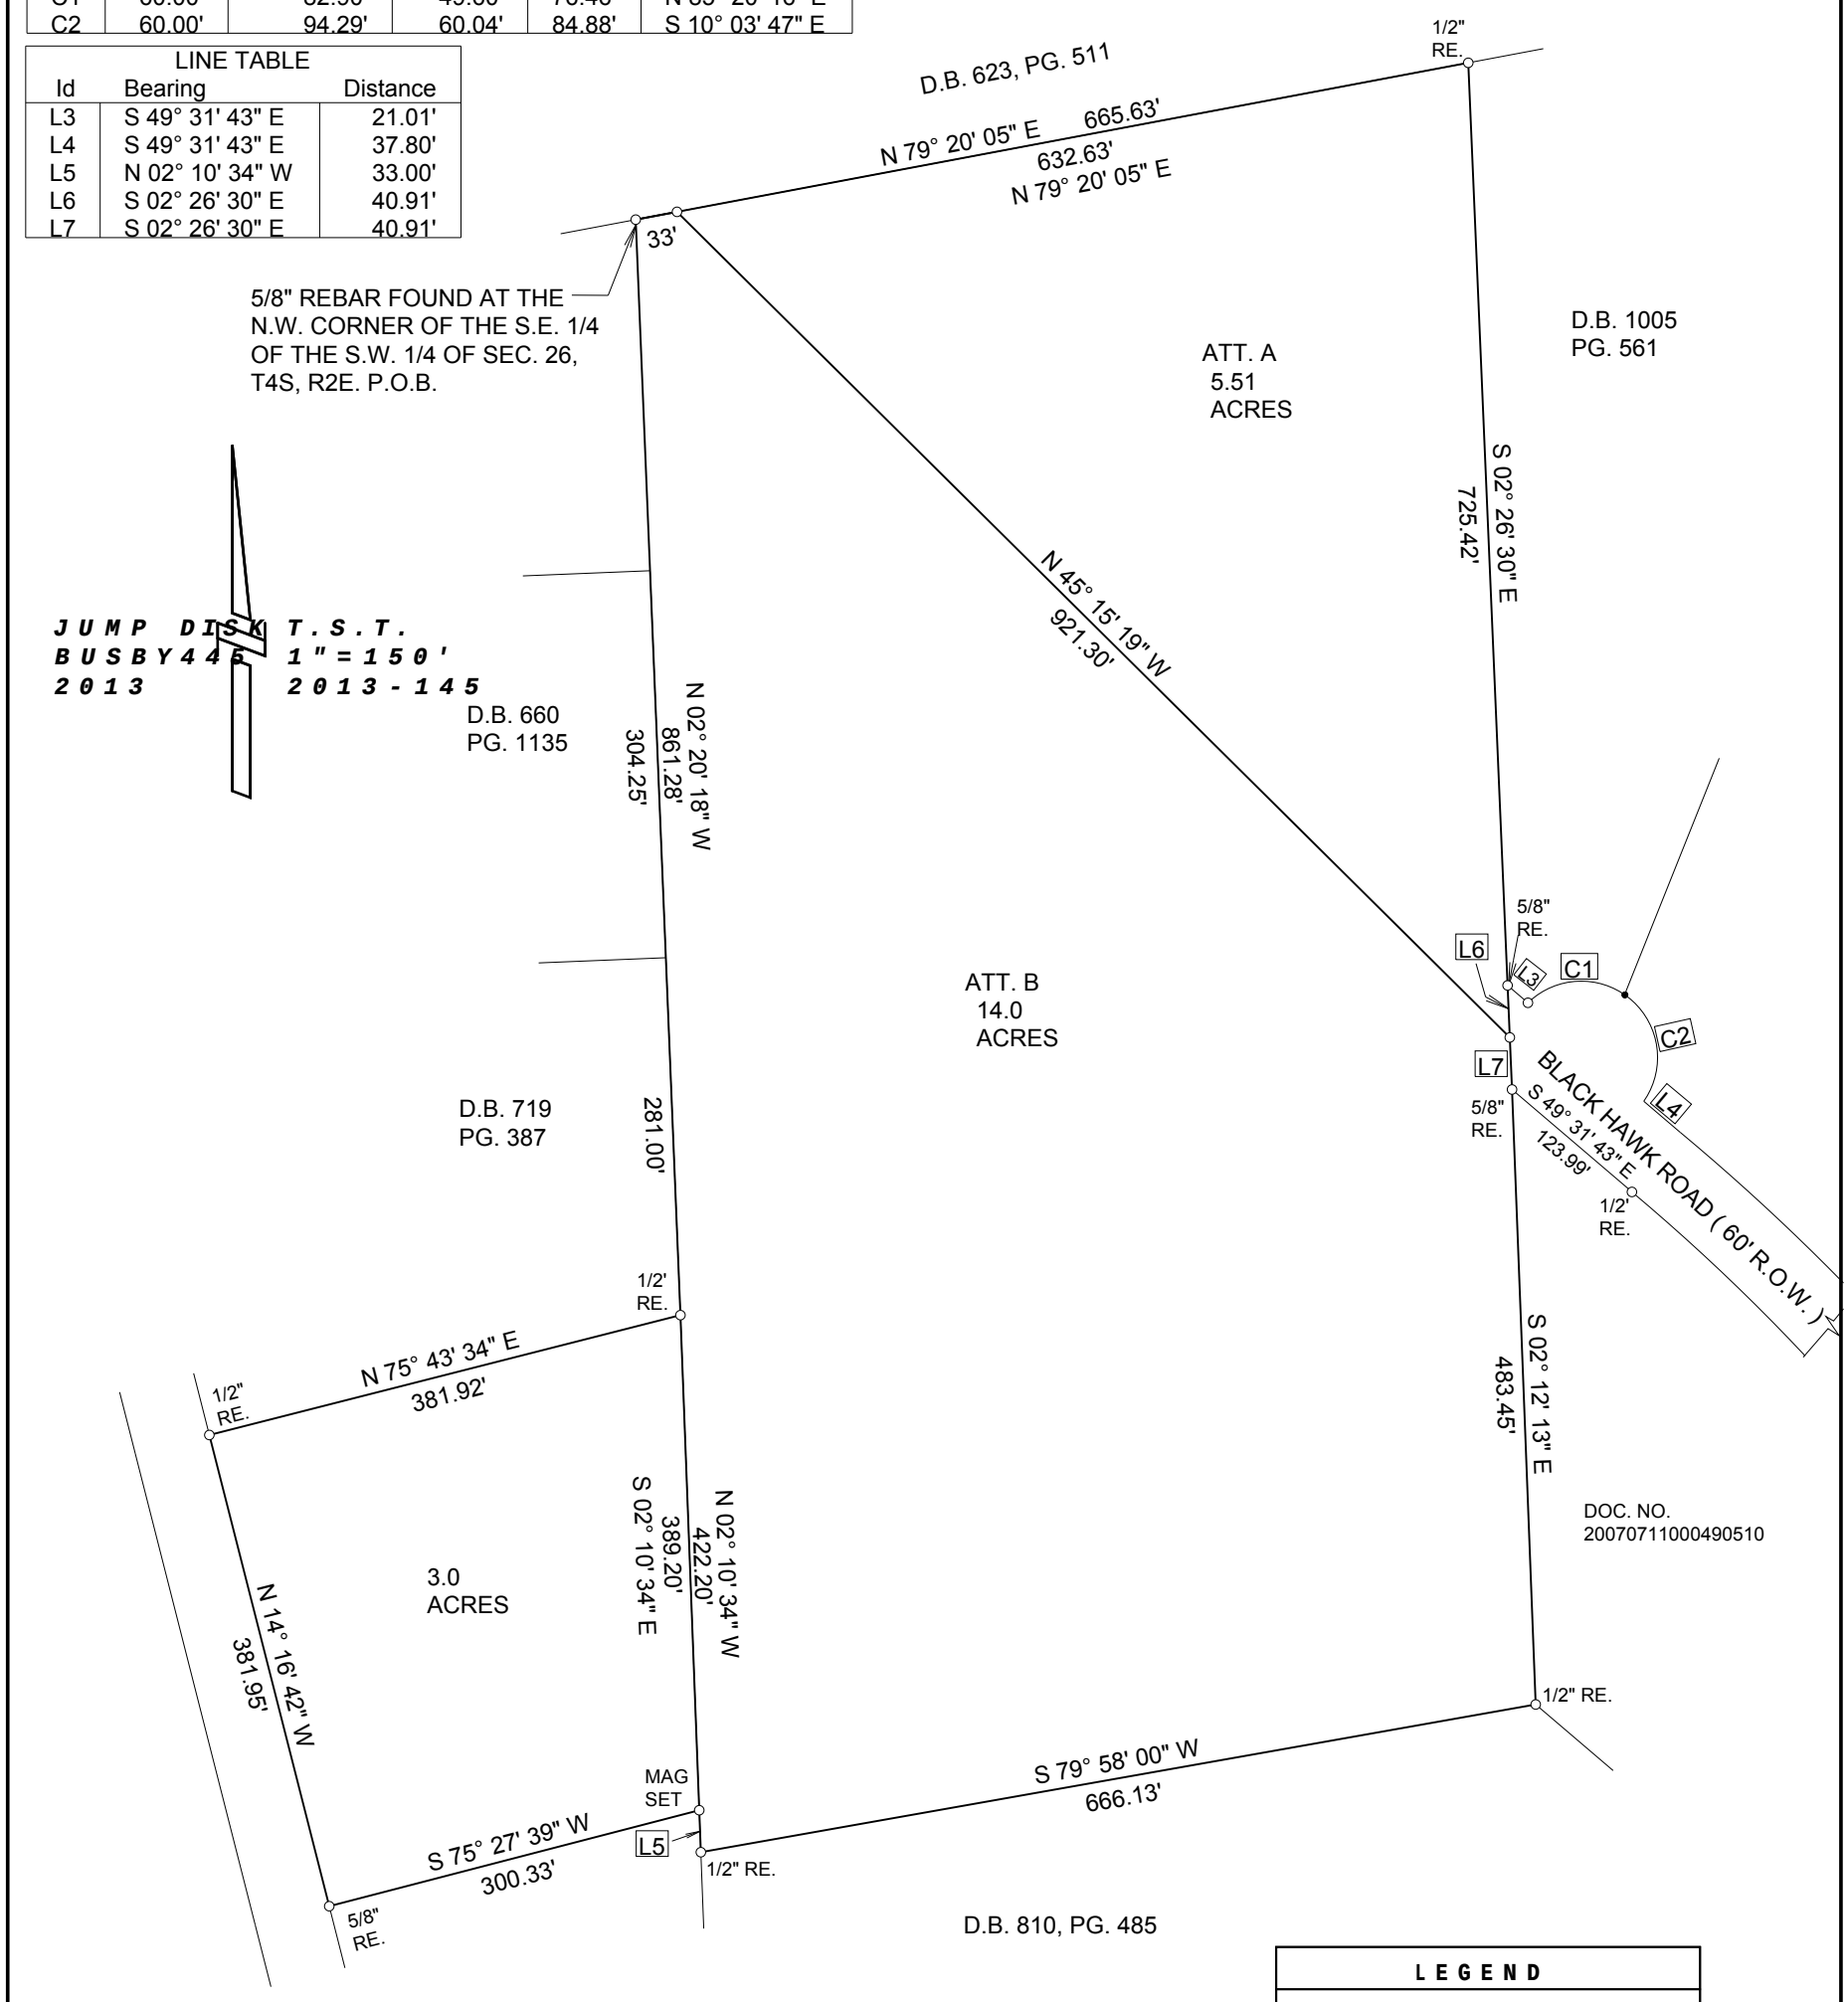

LEGEND
I.P.S.: CAP TACON IRON PIN SET
R.B.: REFERENCE BEARING
P.O.B: POINT OF BEGINNING
P.O.C.: POINT OF COMMENCEMENT
POWER LINE
P.P. POWER POLE
FENCE LINE
S.S.: UNDERGROUND SANITARY SEWER

CERTIFICATION:
I HEREBY CERTIFY THAT THIS SURVEY MEETS ALABAMA STANDARDS OF PRACTICE

TERRY S. TACON AL 13653

FIELD SURVEY DATE: 12-10-2013
NOTES:
1. BUILDING TIES ARE NOT SHOWN FOR RETRACEMENT OF PROPERTY LINES.
2. NO INSTRUMENTS OR RECORD REFLECTING RIGHT OF WAYS, EASEMENTS OR OWNERSHIP WERE FURNISHED THIS SURVEYOR EXCEPT AS SHOWN.
3. PLEASE RETAIN COPIES OF THIS SURVEY, ADDITIONAL SIGNED CPOIES WILL NOT BE ISSUED IN THE FUTURE.
4. 0 IS A CAPPED TACON IRON PIN EXCEPT AS NOTED.
5. SEE ATTACHMENTS FOR LEGAL DESCRIPTIONS.
6. BEARINGS ARE REFERENCED TO DEEDS.

TACON LAND SURVEYING COMPANY INCORPORATED
9786 HIGHWAY 36 EAST LACEYS SPRING AL. 35754
PHONE: 256-881-4517 FAX: 256-881-4545
E-MAIL TACON_LAND@BELLSOUTH.NET

DATE: 12-11-2013	SURVEY DATE: 12-10-2013
DRAWN BY: T.S.T.	SCALE: 1"=150'
FOR: DON BUSBY	COMPANY:
W.O. 2013-445	OLD W.O. REF.
BOUNDARY SURVEY SEC. 26, T4S, R1E. MADISON COUNTY, AL	
FILE: JUMP DISK BUSBY445 2013	